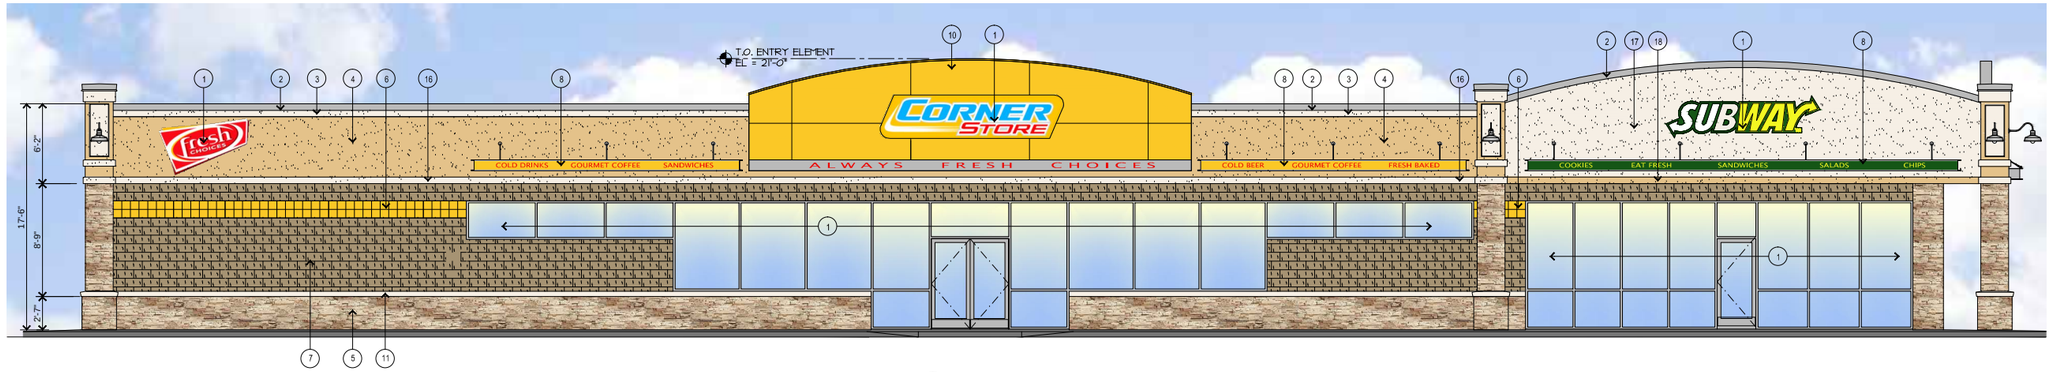

1 EAST ELEVATION
SCALE: 3/16" = 1'-0"

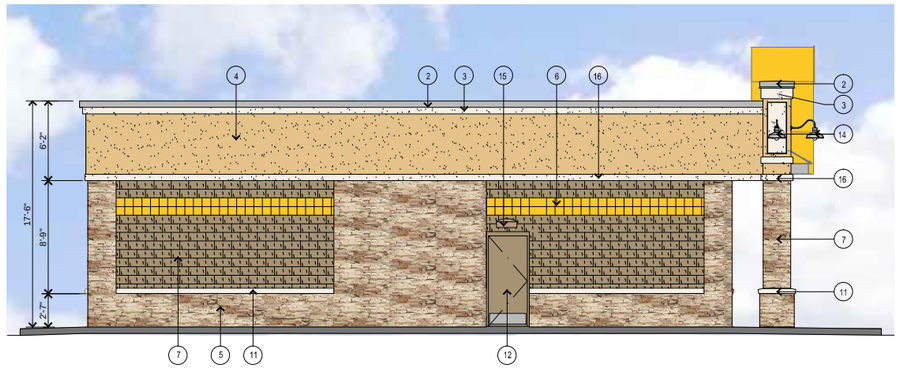

2 SOUTH ELEVATION
SCALE: 3/16" = 1'-0"

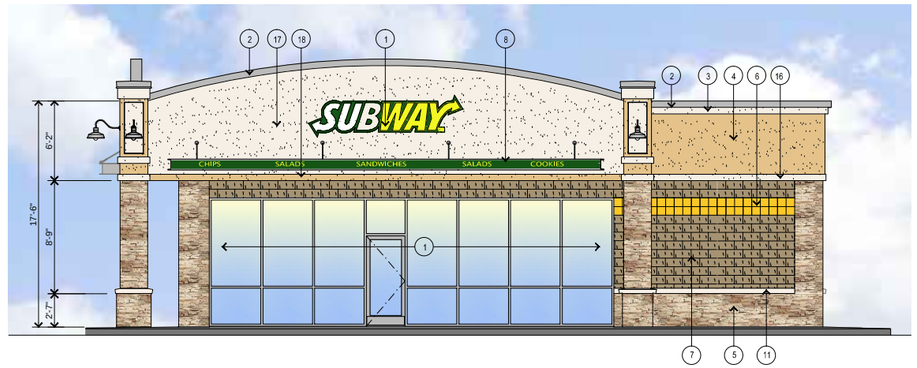

3 NORTH ELEVATION
SCALE: 3/16" = 1'-0"

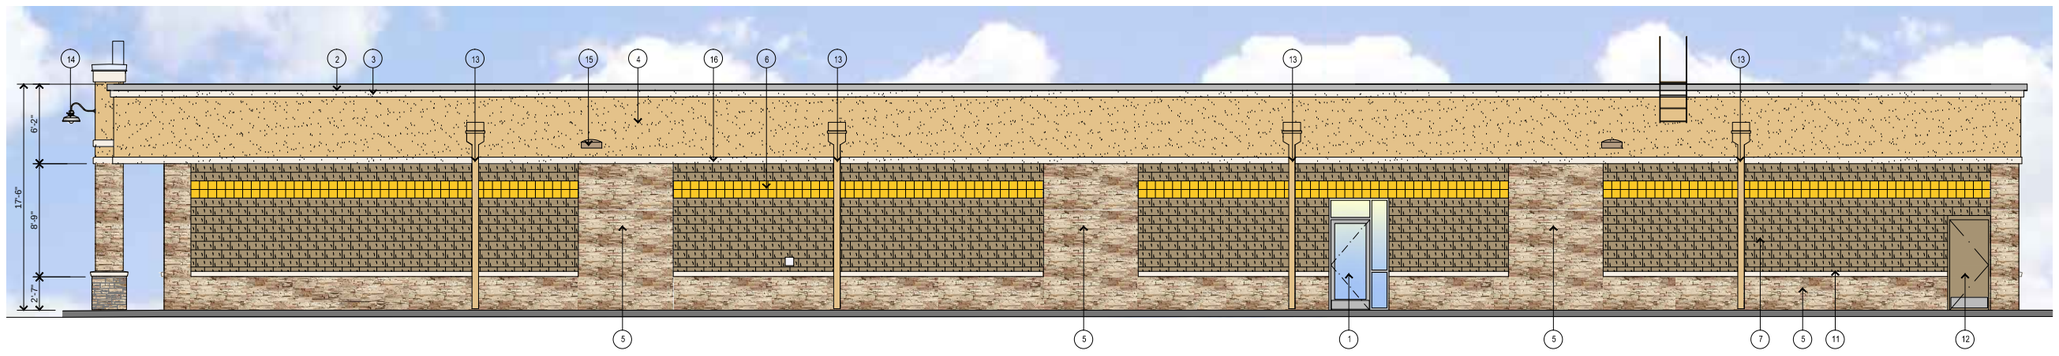

4 WEST ELEVATION
SCALE: 3/16" = 1'-0"

KEY NOTES

1. ILLUMINATED SIGN
2. PRE-FINISHED CLEAR ANODIZED ALUM. CAP FLASHING
3. EIFS CORNICE "CASA BLANCA"
4. EIFS FASCIA "HUMBLE GOLD"
5. STONE VENEER
6. GLAZED BLOCK "SUNGLOW YELLOW"
7. INTEGRAL COLOR CMU "GENERAL SHALE" '
8. ALUMINUM AWNING
9. CLEAR ANODIZED ALUM. STOREFRONT SYSTEM
10. PRE-FINISHED ACM "SUNGLOW YELLOW"
11. STONE WATER TABLE TRIM "TAUPE"
12. HOLLOW METAL DOOR - PAINT TO MATCH CMU
13. COLLECTOR BOX AND DOWNSPOUT - PREFINISHED "HUMBLE GOLD"
14. DECORATIVE LIGHT FIXTURE
15. WALL MOUNTED LIGHT FIXTURE
16. EIFS ACCENT TRIM "CASA BLANCA"
17. EIFS FASCIA "CASA BLANCA"
18. EIFS ACCENT TRIM "HUMBLE GOLD"

PREPARED BY:
CORPORATE ARCHITECTURE & DEVELOPMENT
s o l u t i o n s
3436 New Castle Dr.
Loveland, CO 80538
phone: 970.988.6302
ATWOOD ASSOCIATES CONSULTING ENGINEERS
9674 S. Adelaide Circle
Highlands Ranch, CO 80130-6825
303.549.0053 phone
303.471.9482 fax
wbryant@a2ce.net
Weylan A. "Woody" Bryant, PE, CCE
Founding Principal

PREPARED FOR:

VALERO DIAMOND METRO, INC.
dba: VALERO CORNER STORE #4074
5601 QUEBEC STREET
COMMERCE CITY, COLORADO

CORNER STORE

Valero Retail Holdings, Inc.
One Valero Way
San Antonio, TX 78249-1616

NO.	DATE	REVISION DESCRIPTION

SCALE: -	CADS PM: STINAR
DATE: 6-11-12	VLO CM: PEPPELAAR
DESIGNED BY: CS	-
DRAWN BY: CS	PROJECT NO: 0157
CHECKED BY: -	

DRAWING TITLE:
EXTERIOR ELEVATIONS

SHEET NO:
9 of 11

C:\A2CE\PROJECTS\FY05\0606-WATERWAY\02-LINDLN_MERIDIAN\CD\Dwgs\CURRENT.dwg 2/16/2005 8:16:39 AM MST

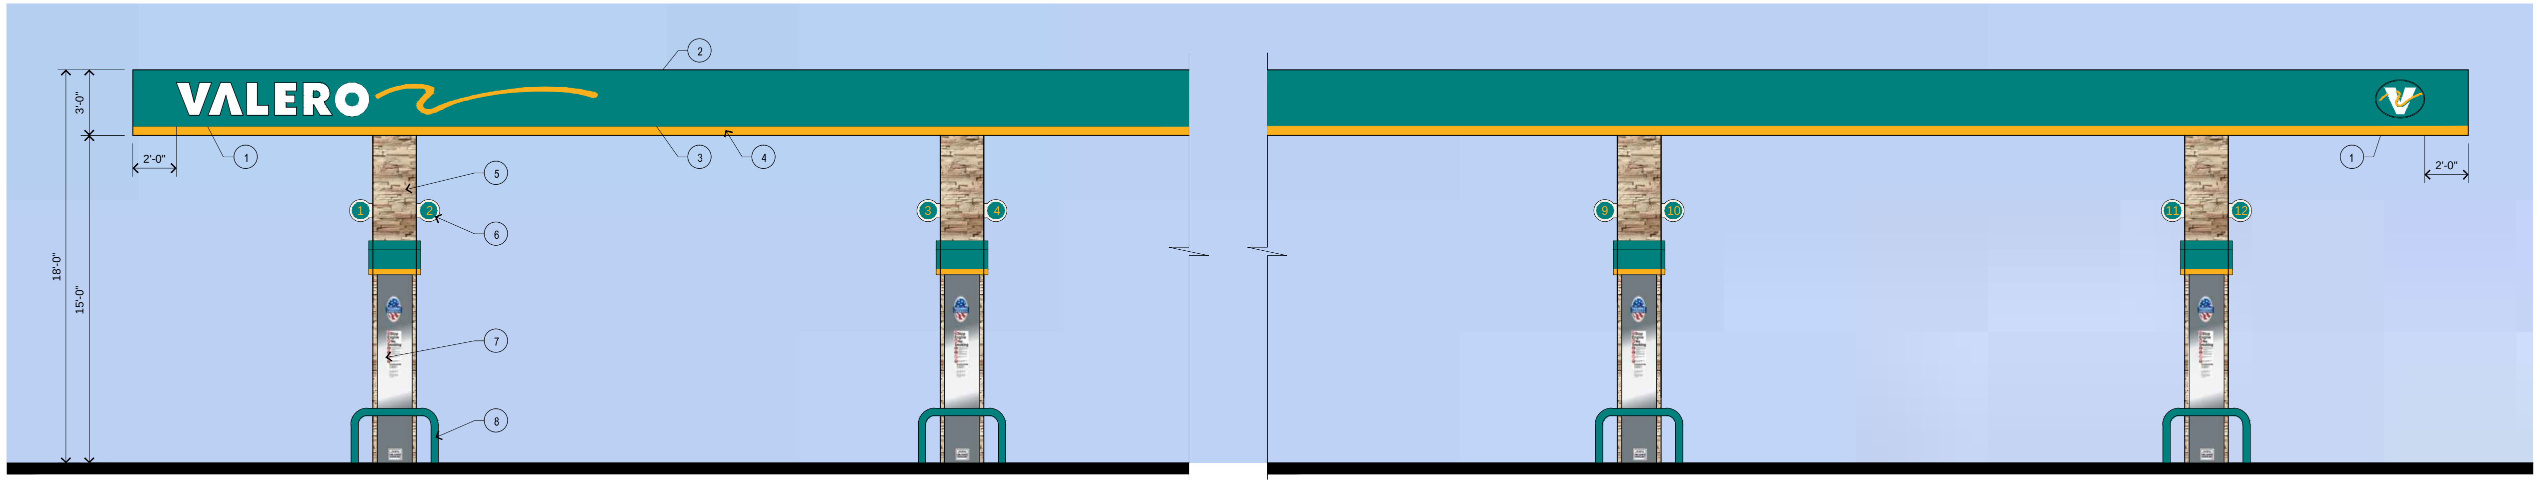

1 SOUTH ELEVATION
SCALE: 1/4" = 1'-0"

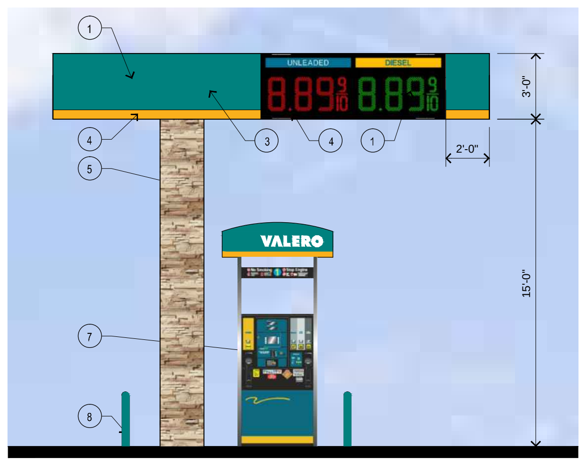

2 WEST ELEVATION
SCALE: 1/4" = 1'-0"

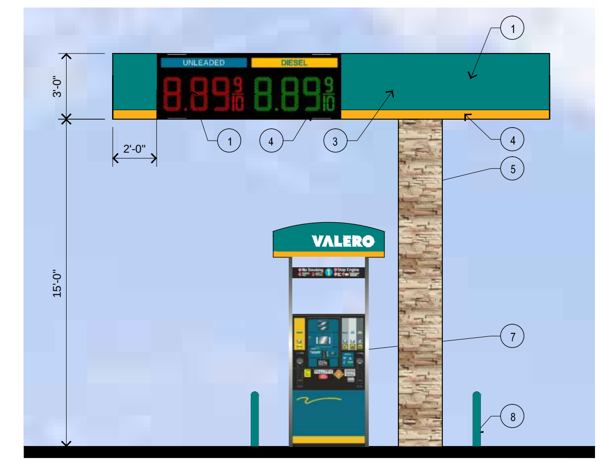

3 EAST ELEVATION
SCALE: 1/4" = 1'-0"

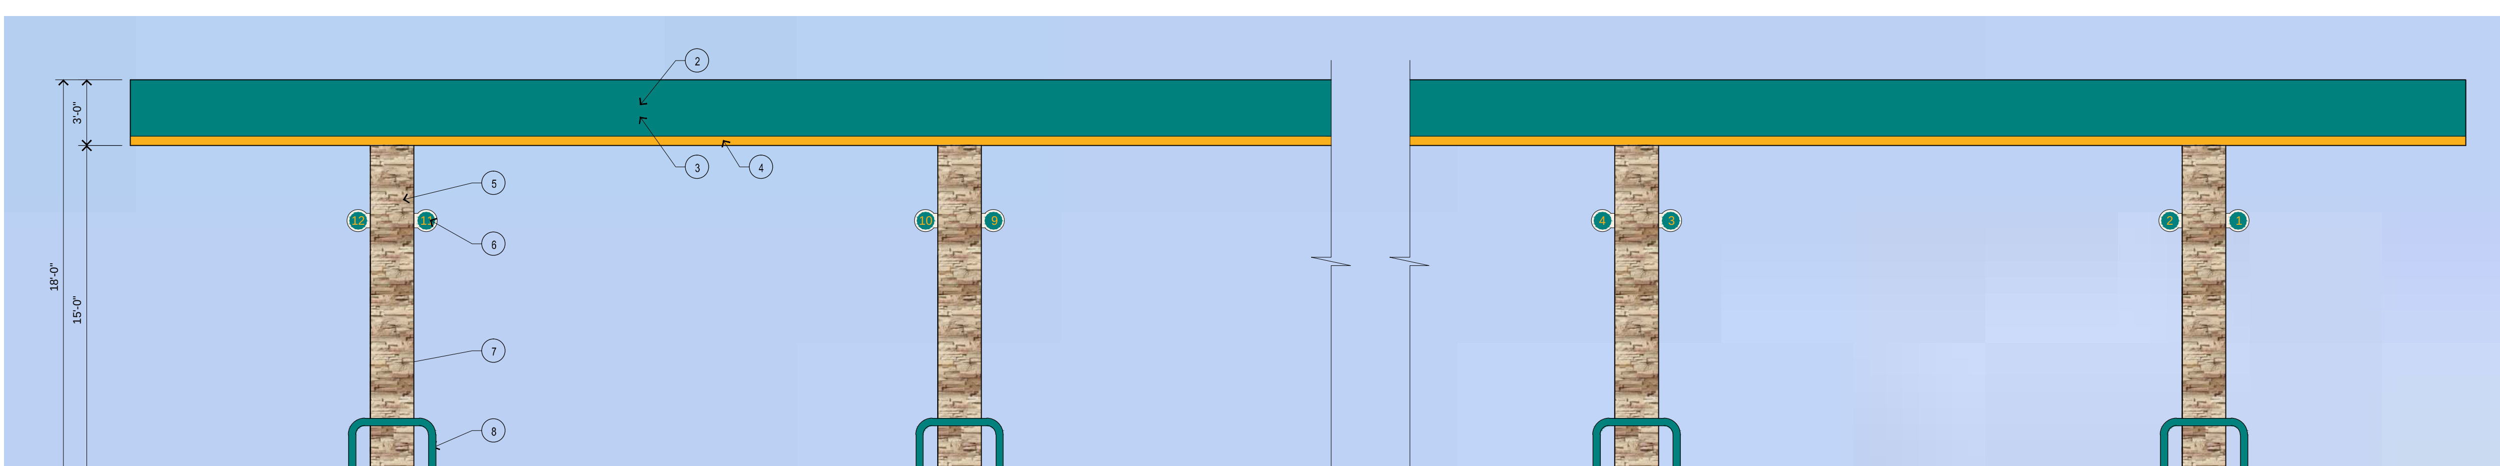

4 NORTH ELEVATION
SCALE: 1/4" = 1'-0"

KEY NOTES

1. ILLUMINATED SIGN
2. PRE-FINISHED ACM FASCIA
3. "TEAL"
4. "VALERO GOLD" ACCENT STRIPE
5. STONE VENEER
6. PUMP IDENTIFICATION SIGN
7. PRODUCT DISPENSER
8. INVERTED "U" PIPE GUARD - PAINT "VALERO TEAL"

C:\A2CE\PROJECTS\FY05\0006-WATERWAY\02-LINCOLN_MIRCODUSCD\Dwgs\CURRENT.dwg 2/8/2005 8:16:38 AM MST

PREPARED BY:
CAD
CORPORATE ARCHITECTURE & DEVELOPMENT
solutions
3436 New Castle Dr.
Loveland, CO 80538
phone: 970.988.6302

ATWOOD ASSOCIATES
CONSULTING ENGINEERS
9674 S. Adelaide Circle
Highlands Ranch, CO 80130-6825
303.549.0053 phone
303.471.9482 fax
wbryant@a2ce.net
Weylan A. "Woody" Bryant, PE, CCE
Founding Principal

PREPARED FOR:
VALERO DIAMOND METRO, INC.
dba: VALERO CORNER STORE #4074
5601 QUEBEC STREET
COMMERCE CITY, COLORADO

CORNER STORE

Valero Retail Holdings, Inc.
One Valero Way
San Antonio, TX 78249-1616

NO.	DATE	REVISION DESCRIPTION

SCALE: -	CADS PM: STINAR
DATE: 6-11-12	VLO CM: PEPPELAAR
DESIGNED BY: CS	.
DRAWN BY: CS	PROJECT NO: 0157
CHECKED BY: -	

DRAWING TITLE:
EXTERIOR ELEVATIONS

SHEET NO:
10 of 11

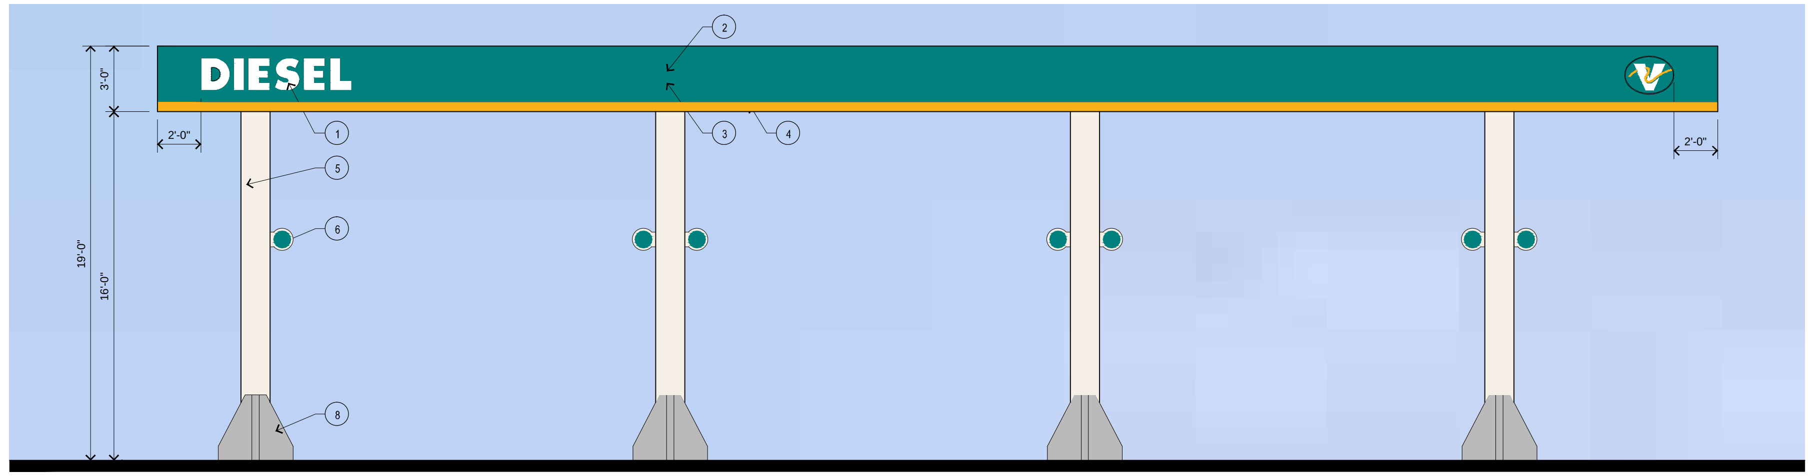

1 EAST ELEVATION
SCALE: 3/16" = 1'-0"

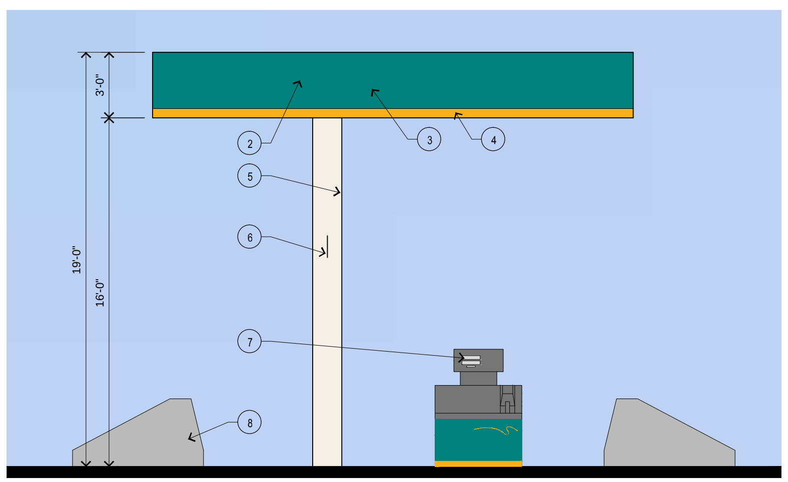

2 SOUTH ELEVATION
SCALE: 3/16" = 1'-0"

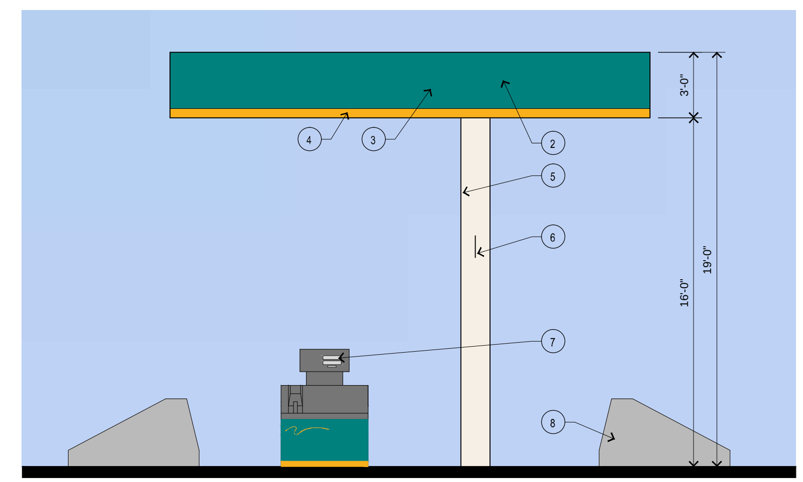

3 NORTH ELEVATION
SCALE: 3/16" = 1'-0"

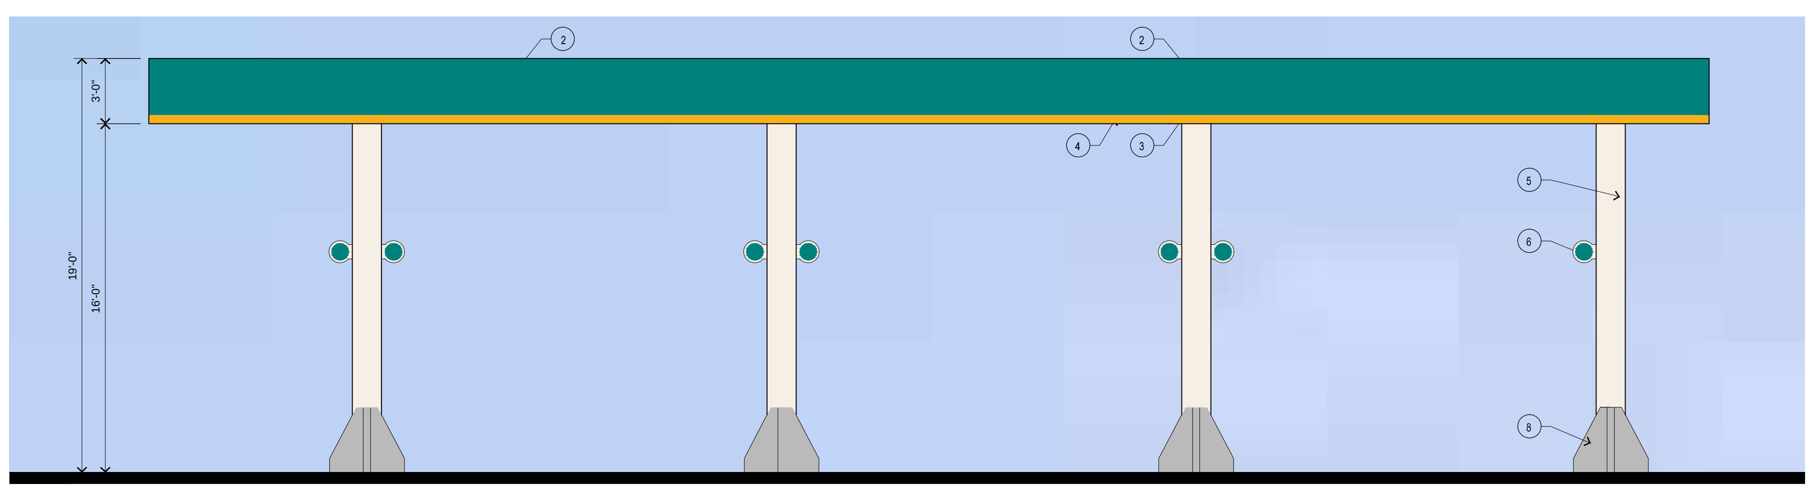

4 WEST ELEVATION
SCALE: 3/16" = 1'-0"

KEY NOTES

1. ILLUMINATED SIGN
2. PRE-FINISHED ACM FASCIA
3. "TEAL"
4. "VALERO GOLD" ACCENT STRIPE
5. STEEL CANOPY COLUMN - PAINT "MOCKINGBIRD"
6. PUMP IDENTIFICATION SIGN
7. PRODUCT DISPENSER
8. CONCRETE BOLLARD

C:\A2CE\PROJECTS\FY05\0006-WATERWAY\02-LINCOLN_MIBC(DOUGCD)\Dwgs\CURRENT.dwg 2/8/2005 8:16:38 AM MST

PREPARED BY:
CORPORATE ARCHITECTURE & DEVELOPMENT solutions
3436 New Castle Dr.
Loveland, CO 80538
phone: 970.988.6302

ATWOOD ASSOCIATES CONSULTING ENGINEERS
9674 S. Adelaide Circle
Highlands Ranch, CO 80130-6825
303.549.0053 phone
303.471.9482 fax
wbryant@a2ce.net
Weylan A. "Woody" Bryant, PE, CCE
Founding Principal

PREPARED FOR:
VALERO DIAMOND METRO, INC.
dba: VALERO CORNER STORE #4074
5601 QUEBEC STREET
COMMERCE CITY, COLORADO

CORNER STORE

Valero Retail Holdings, Inc.
One Valero Way
San Antonio, TX 78249-1616

NO.	DATE	REVISION DESCRIPTION

SCALE: .	CADS PM: STINAR
DATE: 6-11-12	VLO CM: PEPPELAAR
DESIGNED BY: CS	. .
DRAWN BY: CS	PROJECT NO: 0157
CHECKED BY: -	

DRAWING TITLE:
EXTERIOR ELEVATIONS

SHEET NO:
11 of 11