RETAIL ELEVATIONS SHEET

I-76 HOTEL COMPLEX

LOCATED IN THE SE, 1/4 OF SEC. 20,
T2S, R 67 W OF THE 6TH P.M.,
ADAMS COUNTY, COLORADO
SCIEN-TURF-IC SUBDIVISION AMENDED 3RD FILING

FINISH SCHEDULE

TYPE	DESCRIPTION	COLOR	MAKER	REMARKS
1	STUCCO A	DRIFTWOOD	STO	Gatenay Gray SW 7644
2	STUCCO B	BLUE	STO	Down Pour SW 6516
3	STUCCO C	BROWN	STO	Smokey Topaz SW 6117
4	STUCCO D	WHITE-CREAM	STO	Nacre SW 6154
5	TILE	BLUE/SLATE	Meridian Slate 24x12	See Sample
6	ROOF	SLATE/BLUE	GAF	HI-DEF
7	WINDOW FRAMES	DARK BRONZE	TBD	GRILLE
8	CORNICE COPING	WHITE	TBD	Nacre SW 6154

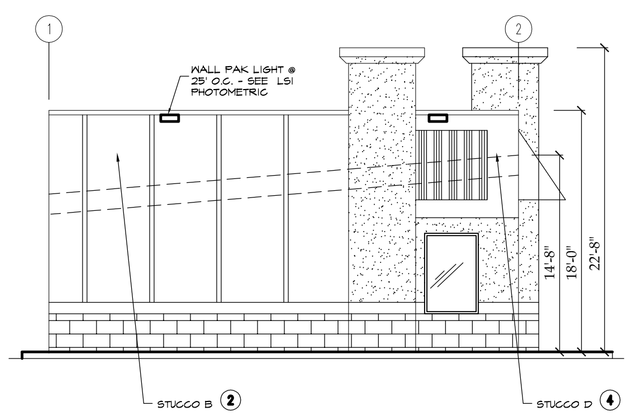

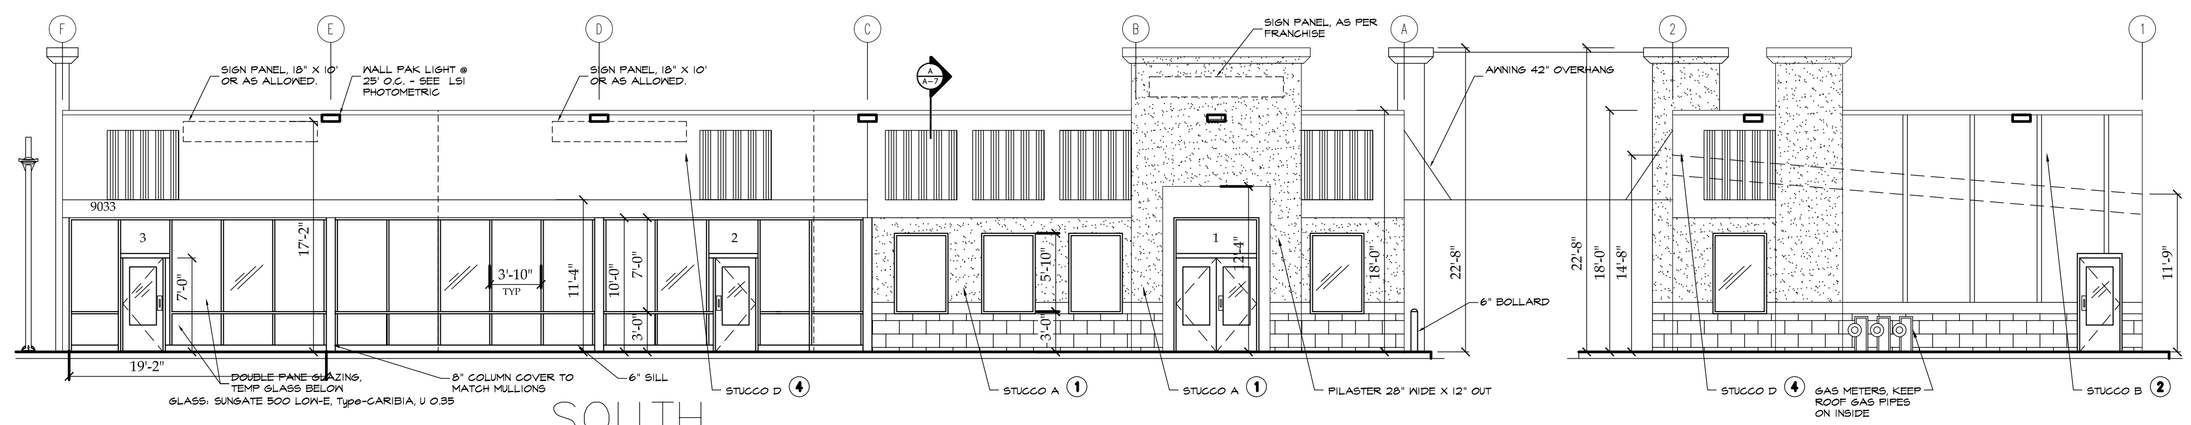

SOUTH
SCALE: 1/8" = 1'-0"

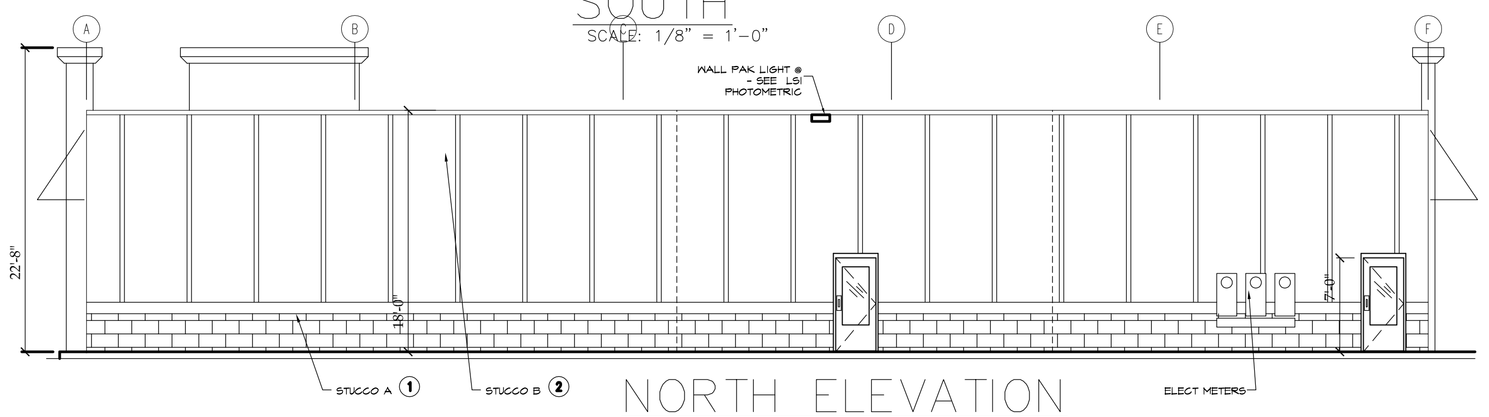

NORTH ELEVATION
SCALE: 1/8" = 1'-0"

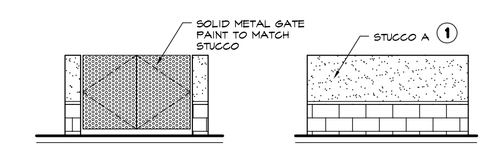

TRASH ENCL TYP
SCALE: 1/8" = 1'-0"

WINDOW TYPES

DOUBLE PANE GLAZING,
PPG- SUNGATE 500 LOW-E Type-SolarbanR100 Optiblue
FRAMES, ALUM, DARK BRONZE.
LOUVERS TO MATCH FRAMES

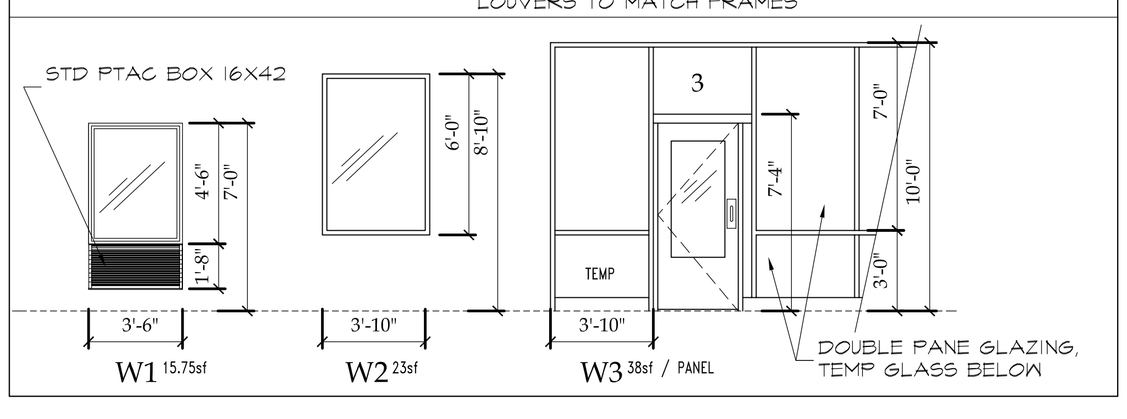

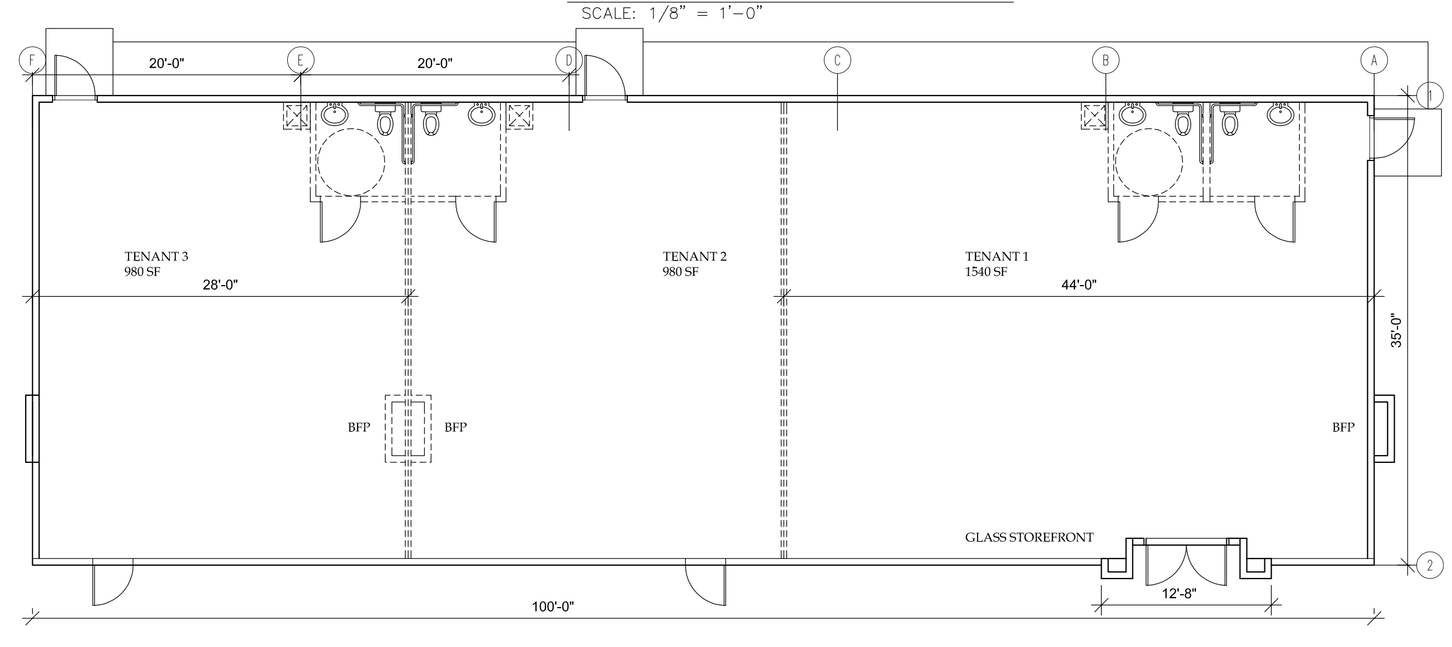

RETAIL PLAN
SCALE: 1/8" = 1'-0"

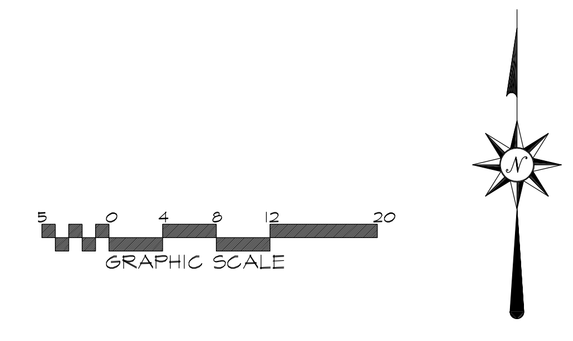

DEPENBUSCH Architecture, PC
Urban Planning
Facilities
Architecture
Landscape
Forensics
6898 South University Blvd, 220
Centennial, Colorado 80121
Cell: (303) 981-8790
E-Mail: lawrence@pedenver.com

Date	Revision

Date: 7/7/17
Project Number: 2016.03
Drawn By: LJD
Checked By: ...

THESE PLANS ARE INSTRUMENTS OF PROFESSIONAL SERVICE AND ARE PROTECTED BY COMMON LAW, STATUTORY AND OTHER RESERVED RIGHTS INCLUDING COPYRIGHT. THEY MAY NOT BE REPRODUCED OR USED FOR ANY PURPOSE WITHOUT THE WRITTEN CONSENT OF DEPENBUSCH ARCHITECTURE PC.

Depenbusch © 2016

I-76 HOTEL COMPLEX
100 ROOM HOTEL AND RETAIL
I-76 AND 88TH AVENUE, ADAMS COUNTY
COMMERCE CITY, COLORADO

Sheet Title
ELEVATIONS

A-6
Sheet Number