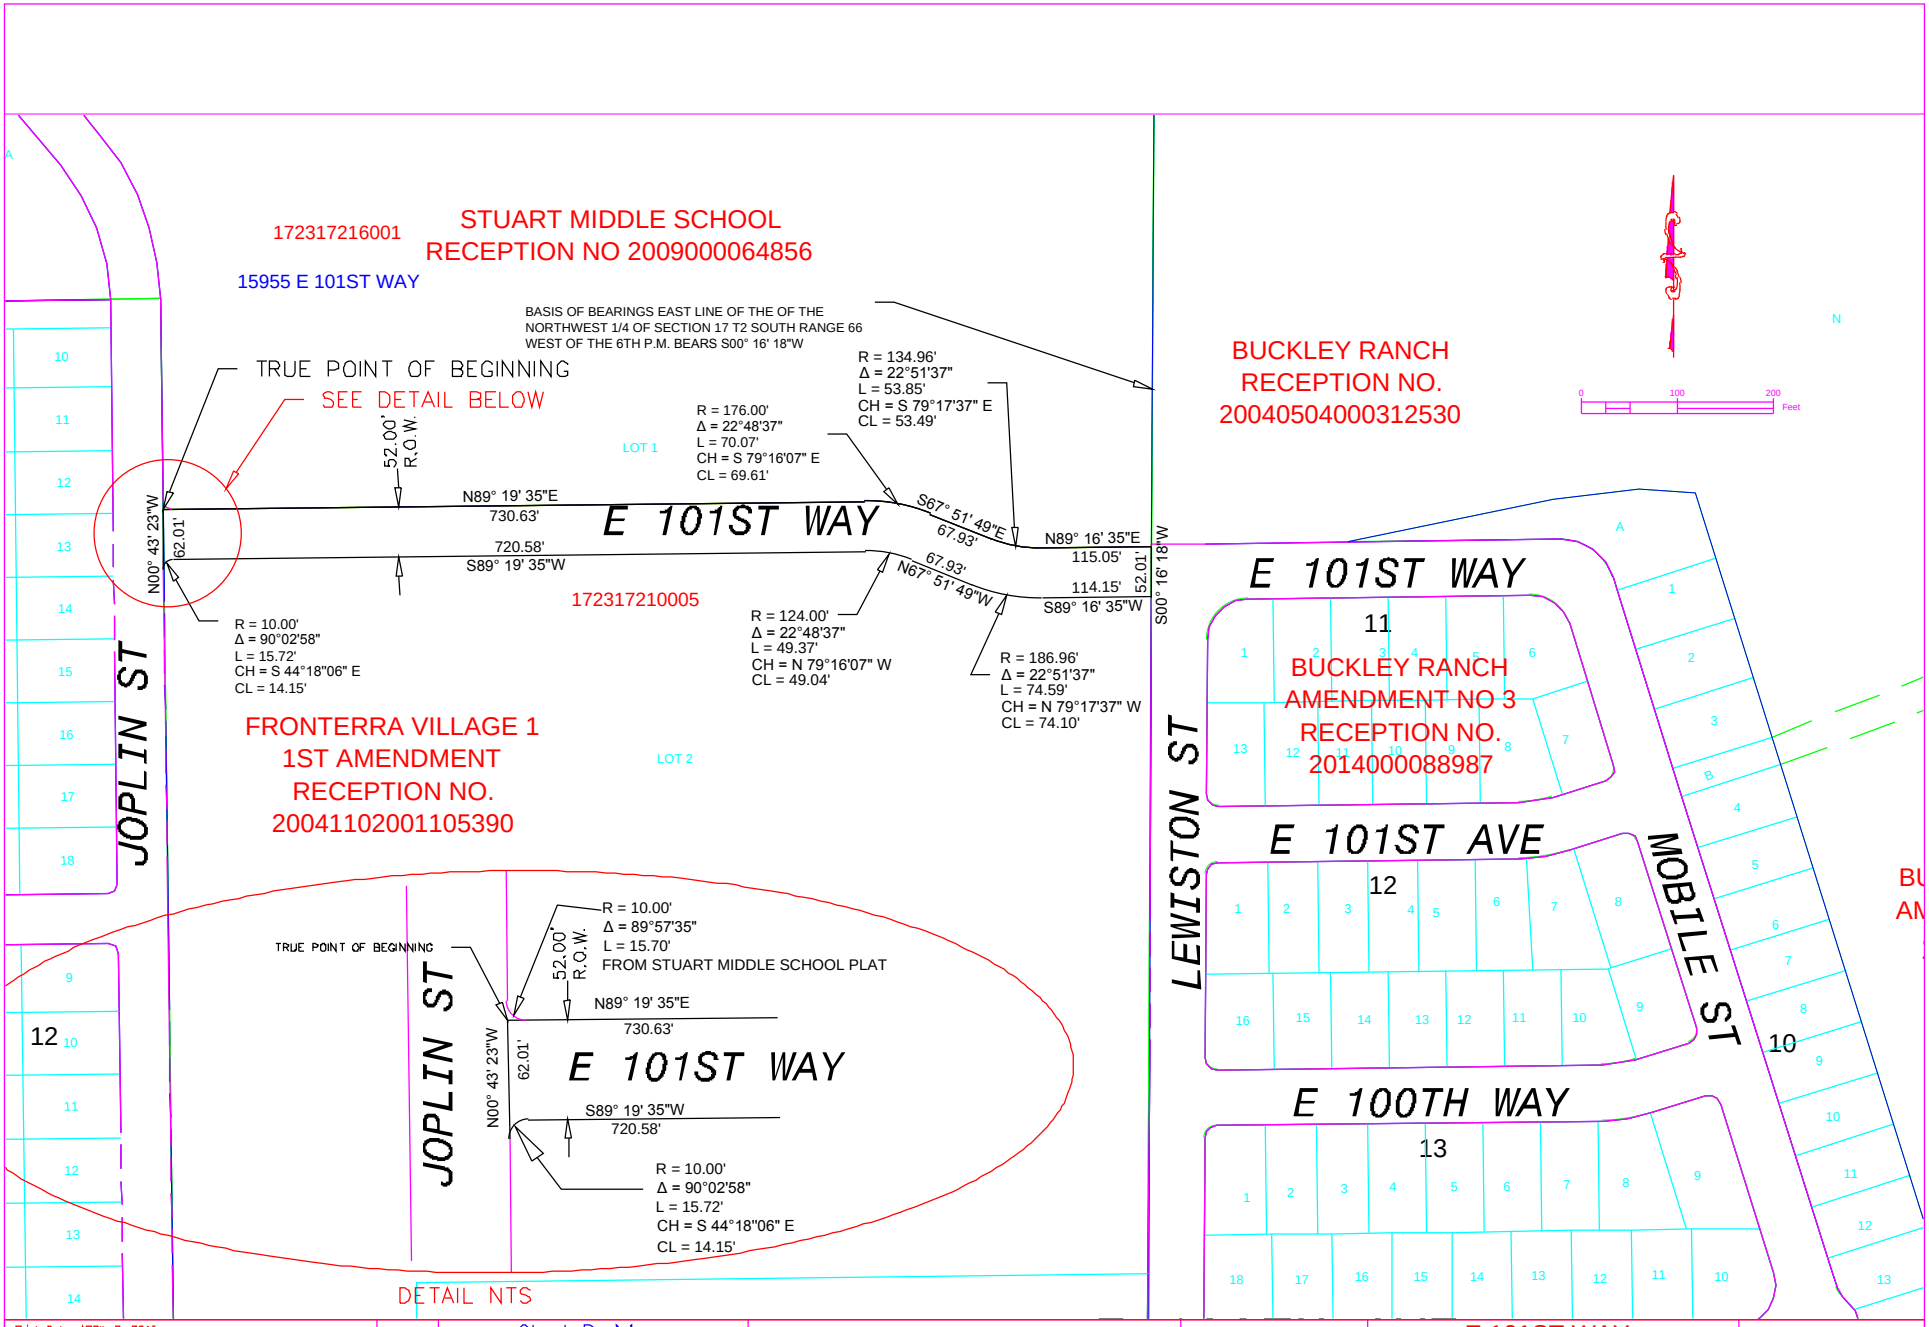

Print Date: APRIL 8, 2015	Sheet Revisions	COMMERCE CITY DEPARTMENT OF PUBLIC WORKS 8602 Rosemary Street Commerce City, Colorado 80022 303-289-8100	E 101ST WAY RIGHT OF WAY EXHIBIT B
File Name:	Date: / Comments / Init.	No Revisions:	CHECKED BY: R.U.
Horiz. Scale:		Revised:	PREPARED BY: R.C.
			Sheet Number 1 of 1