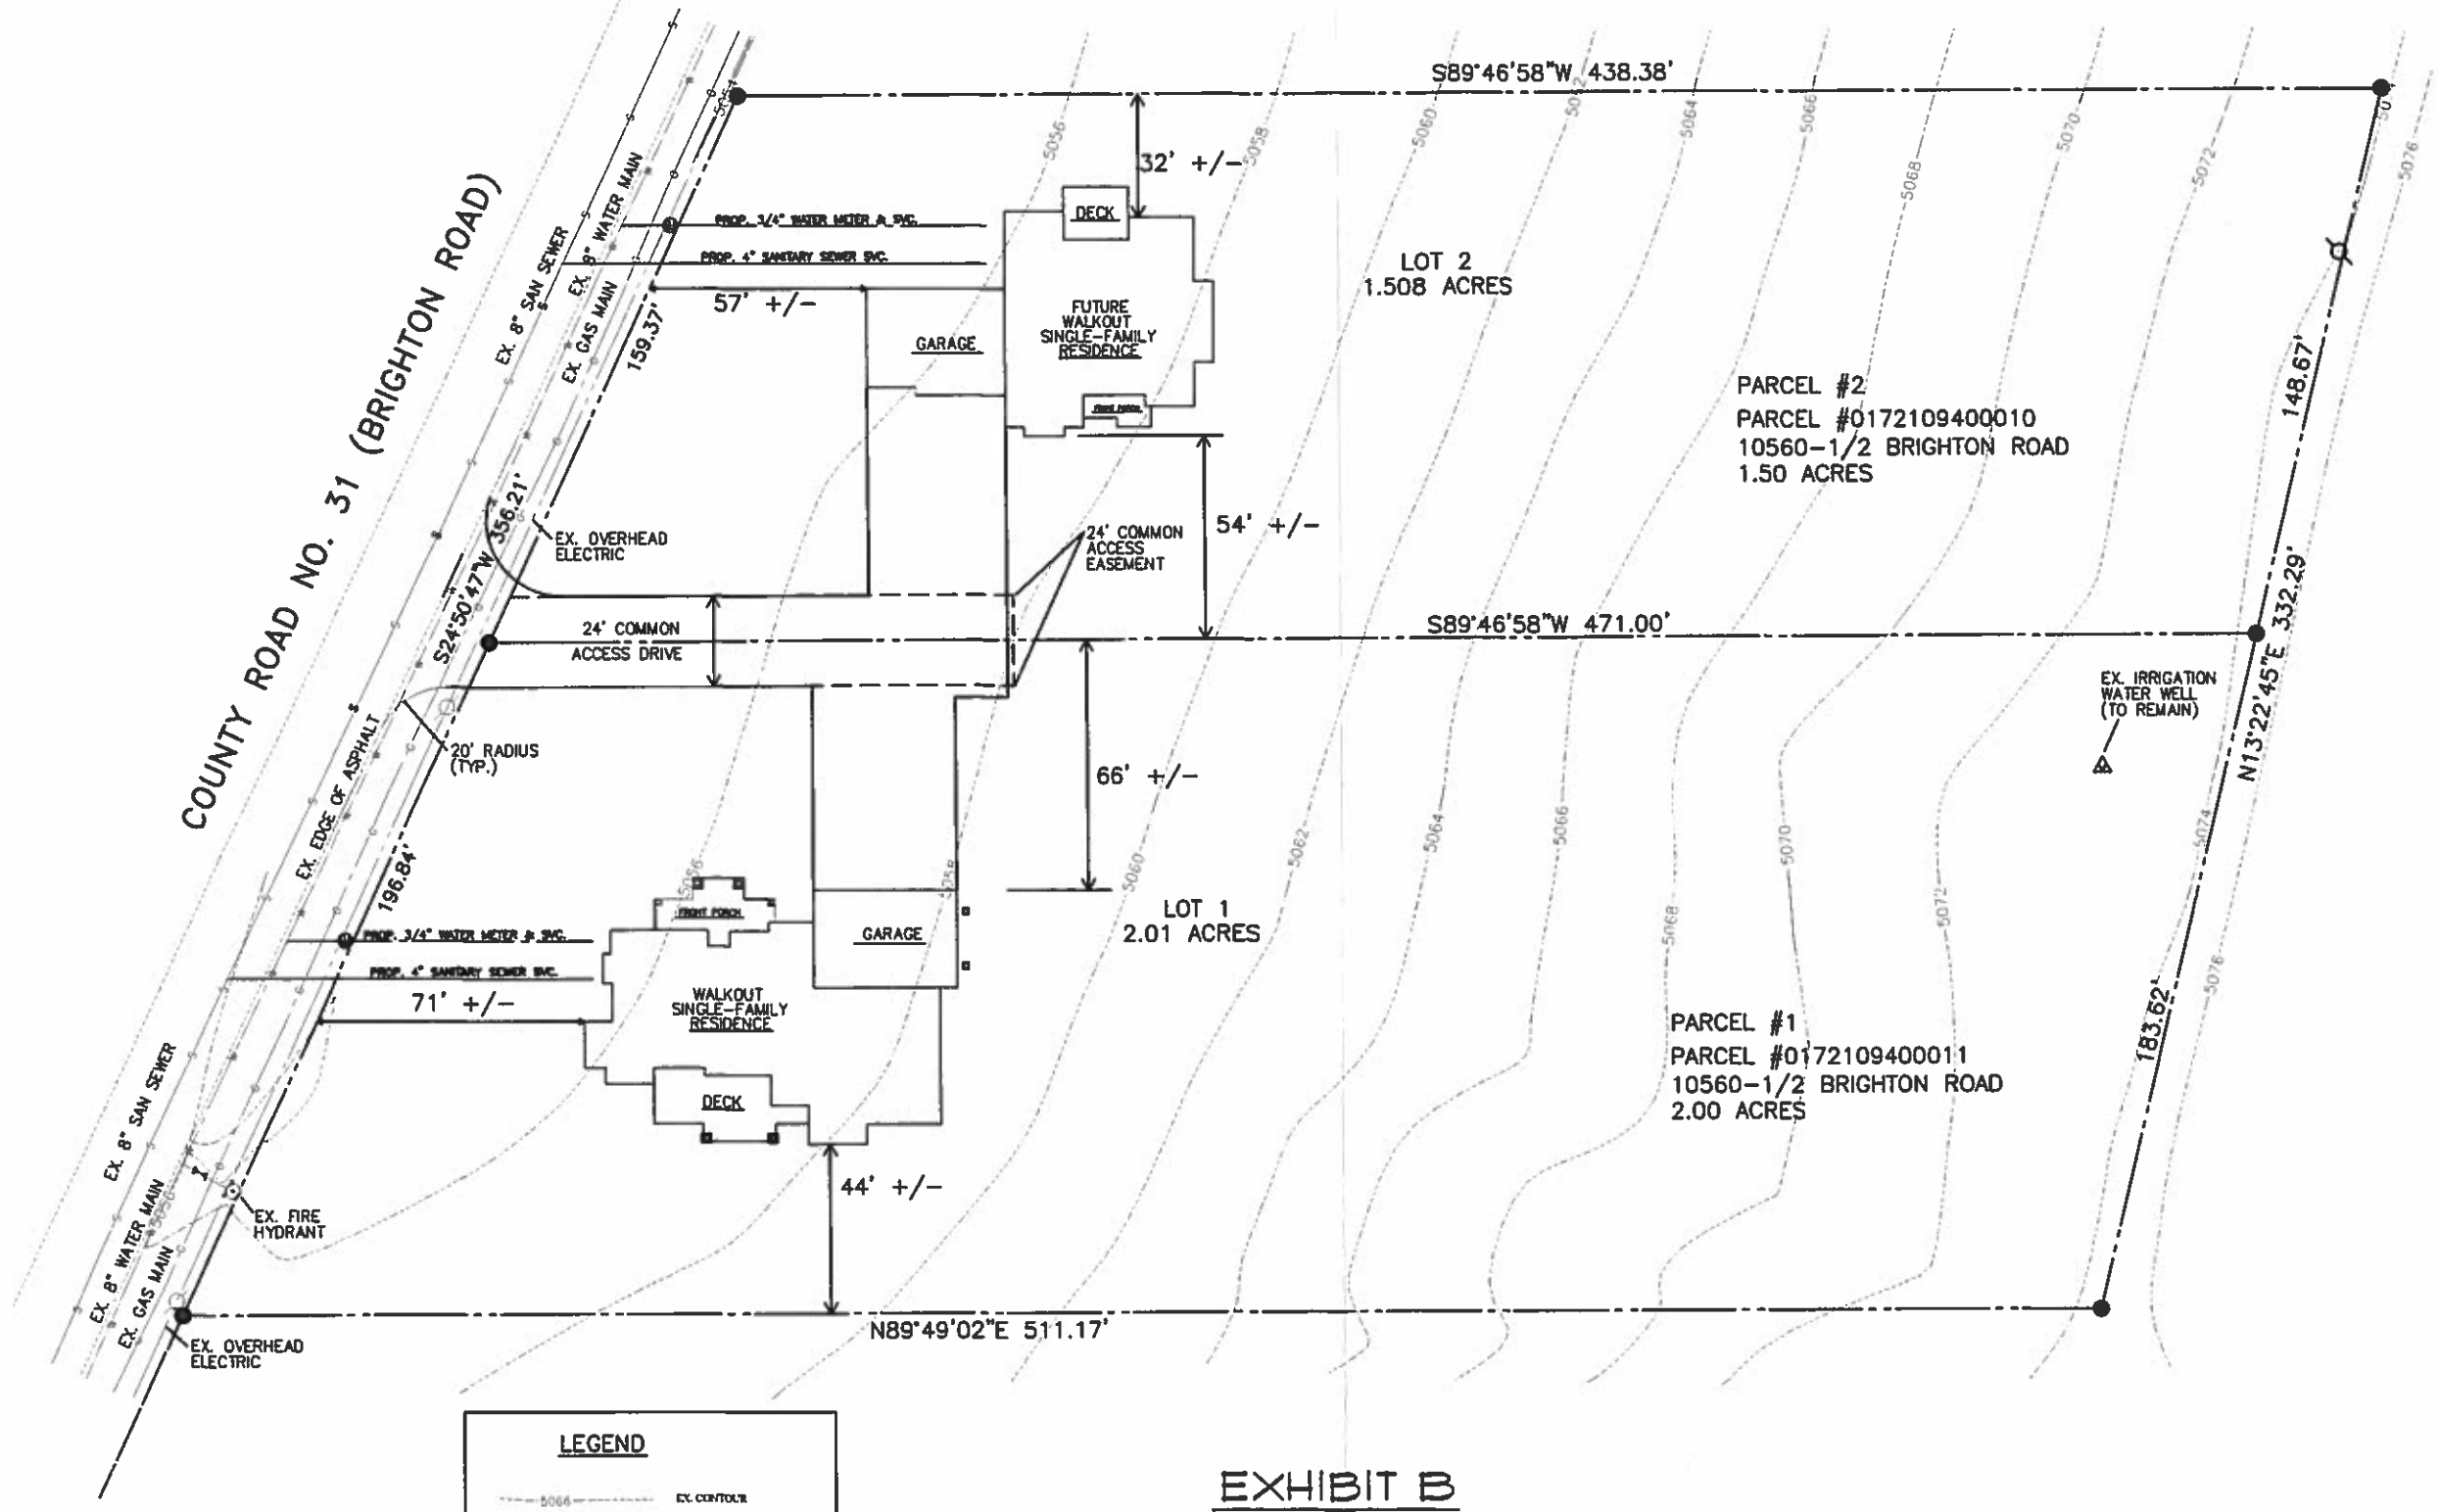

EXHIBIT B
SITE PLAN

CES CONSULTANTS, LLC
121 4TH STREET, SUITE 1 — FT. LUPTON, CO. 80621 — PH. (970) 578-4489

RONQUILLO GID INCLUSION SITE PLAN

SAUL RODRIGUEZ RONQUILLO
10560 BRIGHTON ROAD
HENDERSON, COLORADO 80640

DRAWING INFO.	
DESIGNED:	RNCO
DRAWN BY:	RNCO
APPRO. BY:	RNCO
SCALE:	1" = 50'
DATE:	1/31/19
JOB NO.:	[illegible]
SHEET NO.:	1 OF 1