FRESH ART SUBDIVISION

A PARCEL OF LAND SITUATED IN THE SOUTHEAST 1/4 OF SECTION 1, TOWNSHIP 3 SOUTH,
RANGE 68 WEST OF THE 6TH P.M., CITY OF COMMERCE CITY, COUNTY OF ADAMS, STATE OF COLORADO

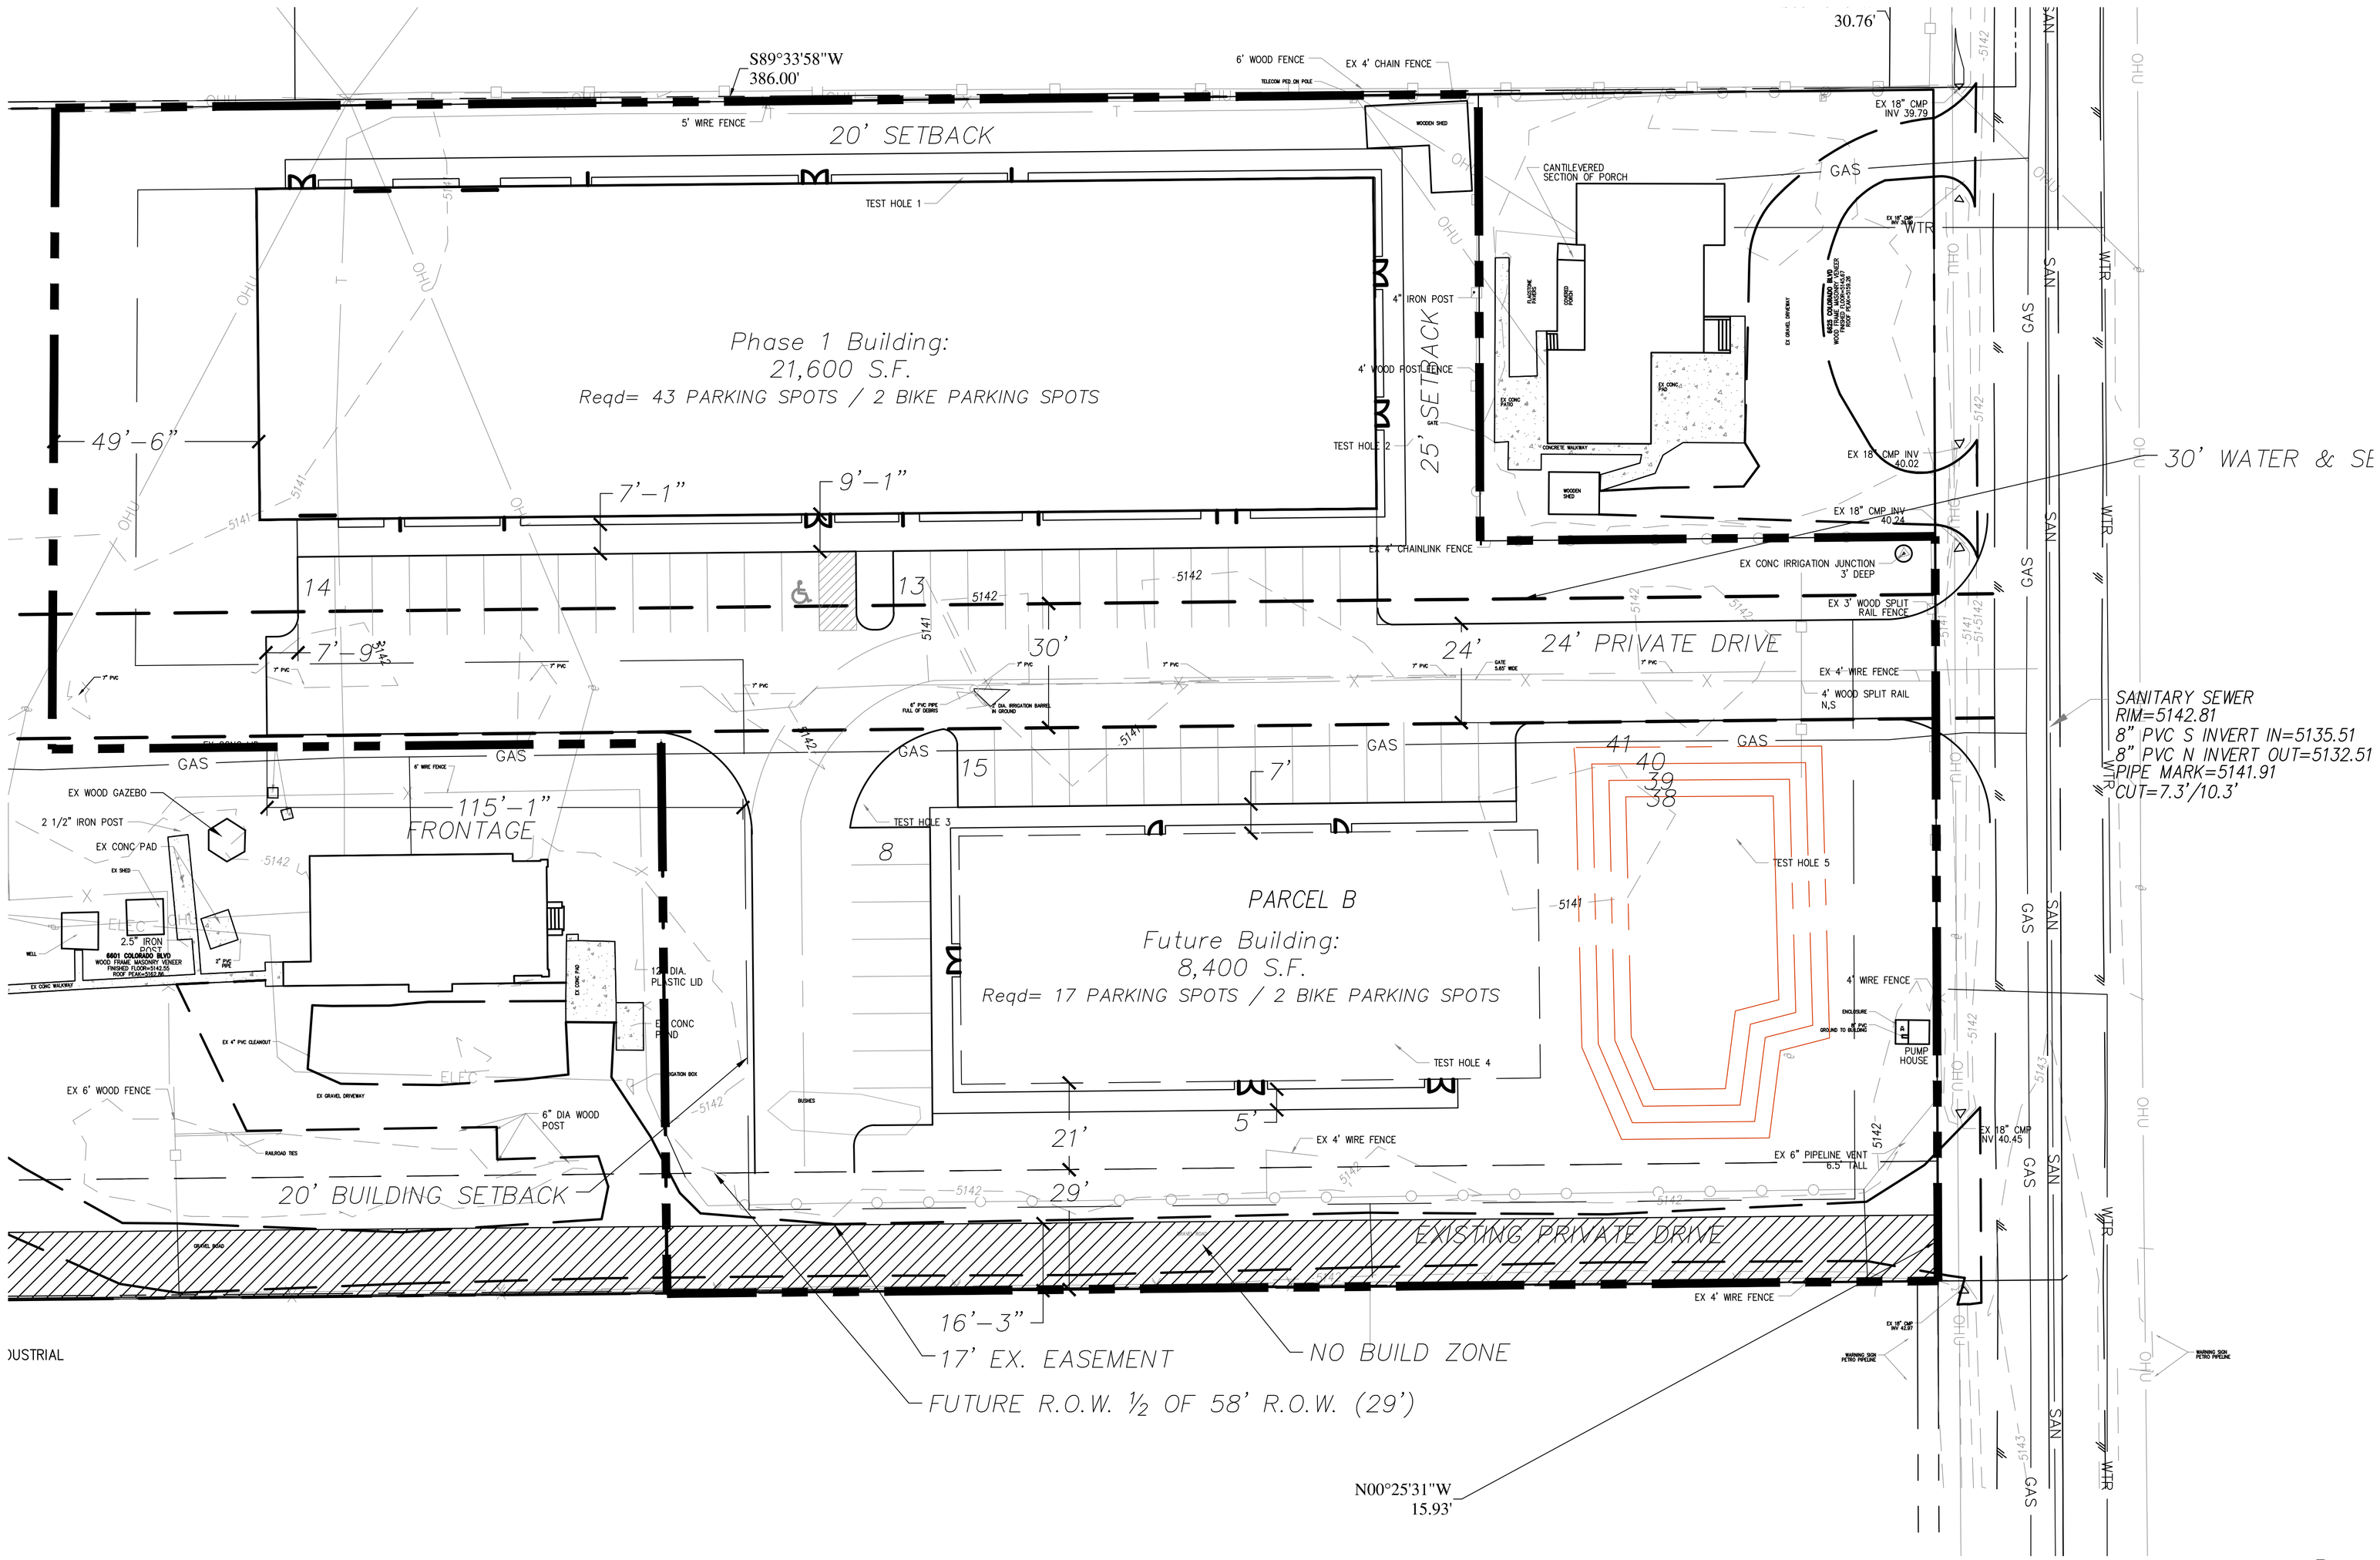

Latitude 39 Engineering & Development Consultants LLC assumes no liability for use of electronic files or unstamped drawings. Only signed, stamped sets may be considered valid for construction purposes.

COLORADO REGISTERED PROFESSIONAL ENGINEER
JAMES LOCKHART ELLIS
23371

Latitude 39
Engineering & Development Consultants
2150 WEST 29th AVE, #335 Denver, Co 80211
(720) 214-2115
LATITUDE39.net

SCALE (H): N/A	
SCALE (V): N/A	
DRAWN BY: CP	
DESIGNED BY: CJ	
CHECKED BY: CE	
DATE: JUNE 27, 2016	

FRESH ART
6601 COLORADO BLVD COMMERCE CITY, CO
DEVELOPMENT PLANS
SITE PLAN

PROJECT NO.
16-01

DWG. NAME
16-01 SITE PLAN

C3